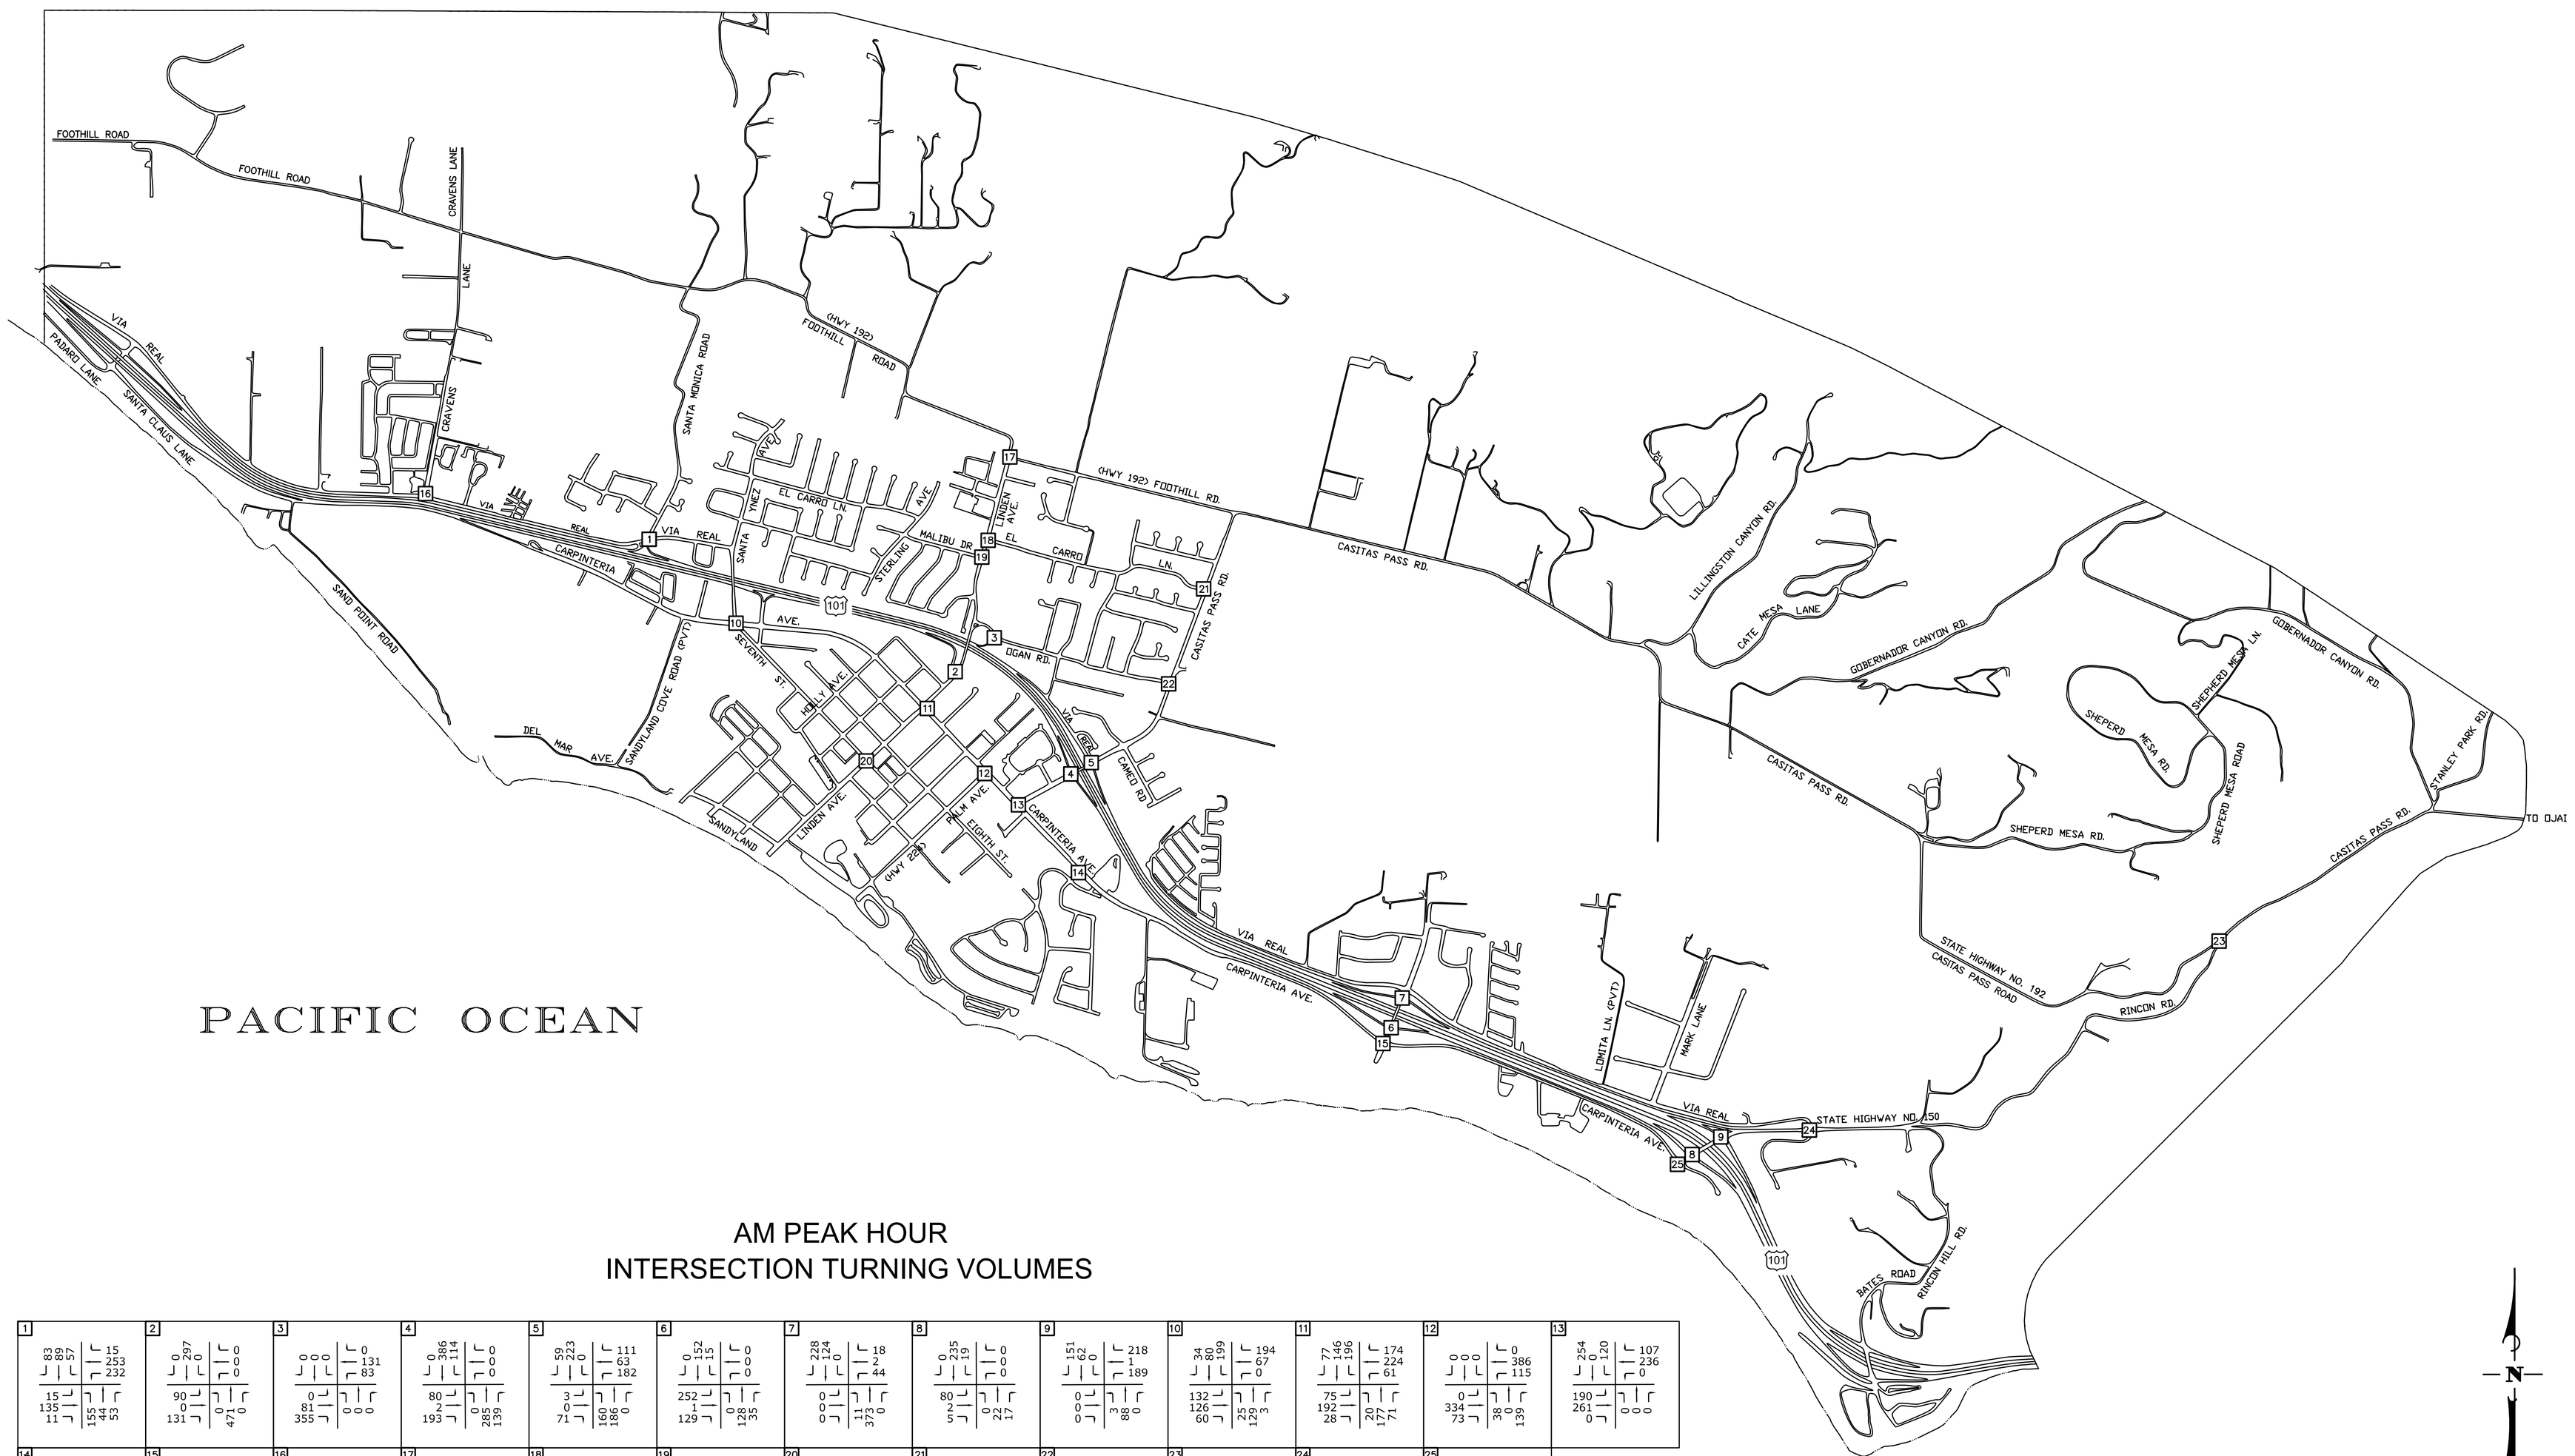

AM PEAK HOUR
INTERSECTION TURNING VOLUMES

1	2	3	4	5	6	7	8	9	10	11	12	13
83 / 89 / 57 15 / 135 / 11 15 / 253 / 232 155 / 44 / 53	0 / 297 / 0 90 / 0 / 131 0 / 0 / 0 0 / 471 / 0	0 / 0 / 0 0 / 81 / 355 0 / 131 / 83 0 / 0 / 0	0 / 386 / 114 80 / 2 / 193 0 / 0 / 0 285 / 139	59 / 223 / 0 3 / 0 / 71 111 / 63 / 182 160 / 186 / 0	0 / 152 / 15 252 / 1 / 129 0 / 0 / 0 0 / 138 / 35	228 / 124 / 0 0 / 0 / 0 18 / 2 / 44 11 / 373 / 0	0 / 235 / 19 80 / 2 / 5 0 / 0 / 0 0 / 22 / 17	151 / 62 / 0 0 / 0 / 0 218 / 1 / 189 3 / 88 / 0	34 / 80 / 199 132 / 126 / 60 194 / 67 / 0 25 / 125 / 3	77 / 146 / 196 75 / 192 / 28 174 / 224 / 61 20 / 177 / 71	0 / 0 / 0 0 / 334 / 73 0 / 386 / 115 38 / 0 / 139	254 / 0 / 120 190 / 261 / 0 107 / 236 / 0 0 / 0 / 0

14	15	16	17	18	19	20	21	22	23	24	25
0 / 0 / 0 0 / 254 / 36 0 / 269 / 12 87 / 0 / 13	150 / 41 / 126 146 / 76 / 0 11 / 83 / 1 0 / 6 / 7	52 / 0 / 37 33 / 92 / 0 52 / 420 / 0 0 / 0 / 0	0 / 197 / 78 0 / 0 / 0 236 / 0 / 47 0 / 217 / 50	18 / 35 / 0 0 / 0 / 0 34 / 0 / 101 0 / 235 / 95	65 / 262 / 0 52 / 0 / 118 34 / 20 / 66 49 / 249 / 0	26 / 111 / 9 45 / 32 / 25 8 / 28 / 2 24 / 154 / 3	7 / 166 / 0 12 / 0 / 48 0 / 0 / 0 54 / 241 / 0	5 / 23 / 0 4 / 0 / 27 0 / 0 / 0 21 / 290 / 0	68 / 190 / 0 14 / 0 / 10 0 / 0 / 0 6 / 49 / 0	22 / 197 / 0 3 / 1 / 10 2 / 1 / 4 232 / 64 / 9	226 / 5 / 0 39 / 1 / 0 1 / 3 / 0 0 / 0 / 0

NO.	DATE	REVISIONS	APPD.

Penfield & Smith
Engineering · Surveying · Planning · Construction Management ·
111 East Victoria Street, Santa Barbara, CA 93101
Phone: (805) 963-9532 Fax: (805) 966-9801

DESIGN _____ CHECKED _____

DEREK RAPP DATE: _____

PROJECT ENGINEER

R.C.E. (EXP.)

NAME OF REVIEWING AGENCY

REVIEWED BYNAME OF REVIEWER

SIGNATURE DATE

CITY OF CARPINTERIA
2007–2008 CITY TRAFFIC COUNT PROGRAM
AM PEAK HOUR
INTERSECTION TURNING VOLUMES

P&S PROJECT NO. W.O. 16525.08

SHEET 2 OF 3

PLAN DATE NOV. 16, 2007

PLOT SCALE:1:1 PLOT DATE:11/16/2007 12:59:11 PM PLOT BY:Dennis Lammers SAVE DATE:11/16/2007 12:39:26 PM 36-ENG

DRAWING:r:\acad\work\16525\16525.08\count locations a.dwg