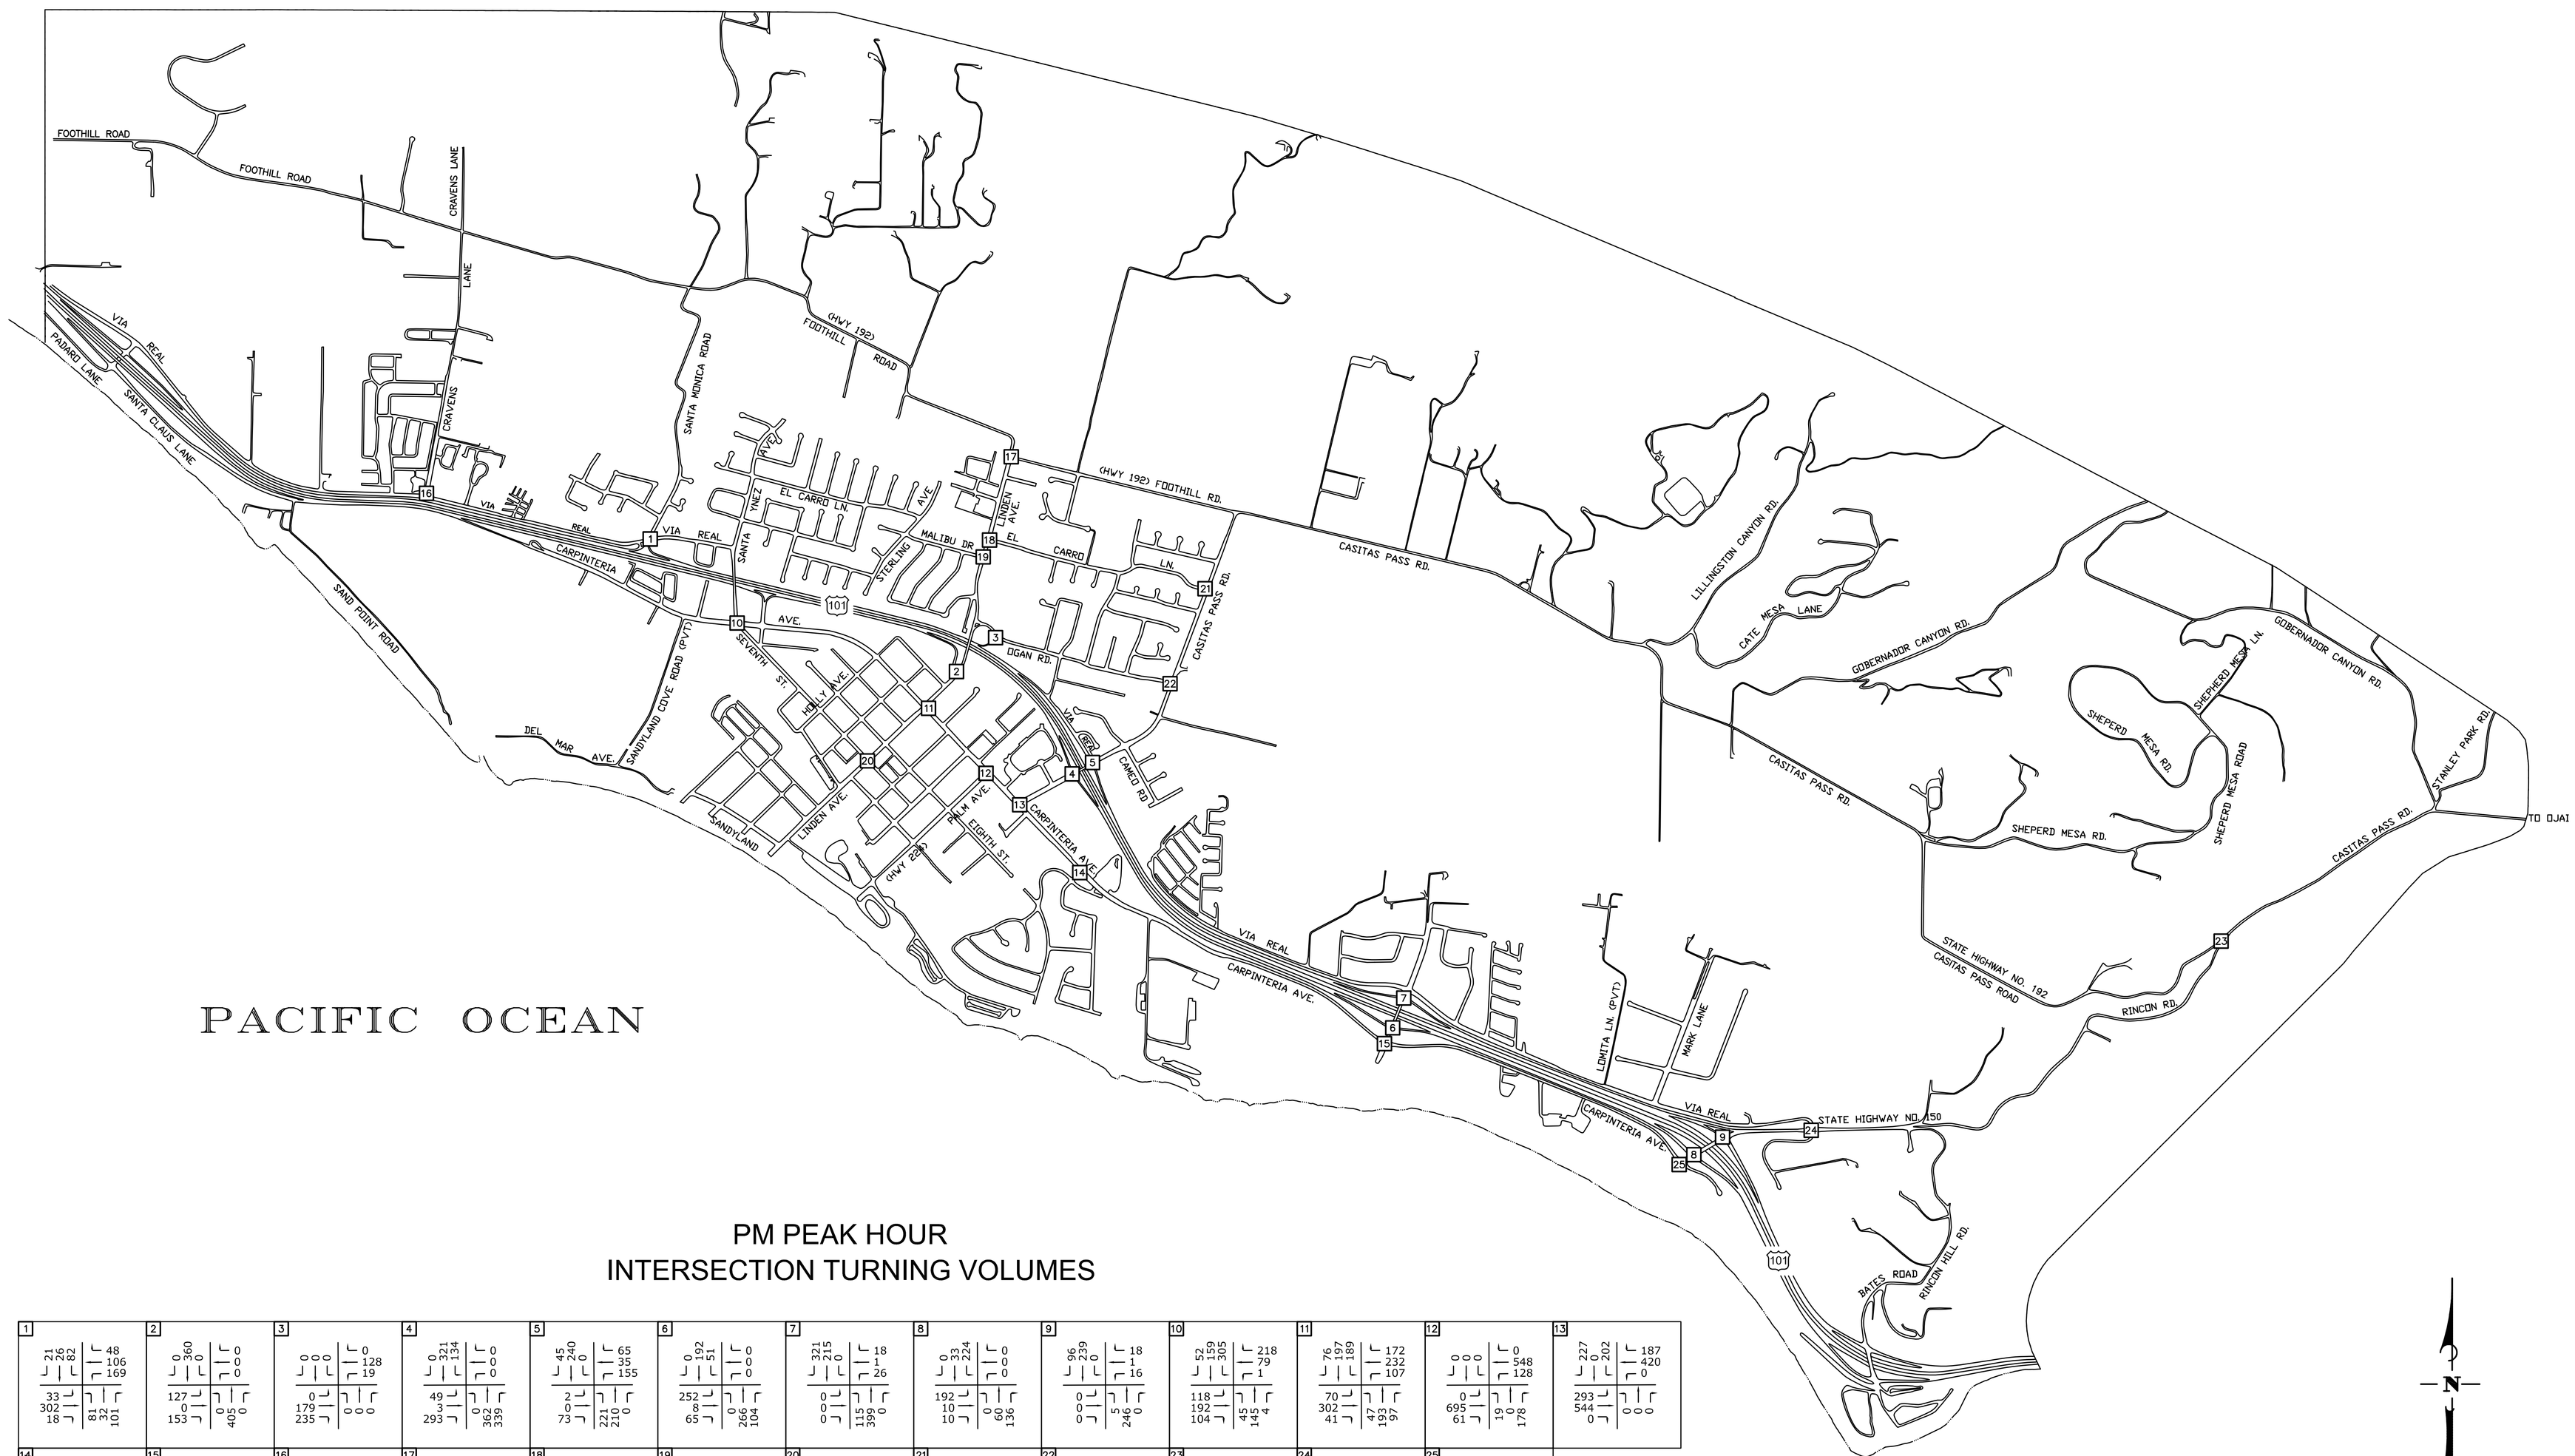

PM PEAK HOUR
INTERSECTION TURNING VOLUMES

1	2	3	4	5	6	7	8	9	10	11	12	13	
21 / 26 / 82	0 / 360 / 0	0 / 0 / 0	0 / 321 / 134	45 / 20 / 0	0 / 192 / 51	321 / 215 / 0	0 / 33 / 224	96 / 299 / 0	52 / 359 / 305	76 / 197 / 189	0 / 0 / 0	227 / 0 / 202	
48 / 106 / 169	0 / 0 / 0	0 / 128 / 19	0 / 0 / 0	65 / 35 / 155	0 / 0 / 0	18 / 1 / 26	0 / 0 / 0	18 / 1 / 16	218 / 79 / 1	172 / 232 / 107	0 / 548 / 128	187 / 420 / 0	
33 / 302 / 18	127 / 0 / 153	0 / 0 / 235	49 / 3 / 293	2 / 0 / 73	252 / 8 / 65	0 / 0 / 0	192 / 10 / 10	0 / 0 / 0	118 / 192 / 104	70 / 302 / 41	0 / 695 / 61	293 / 544 / 0	
81 / 32 / 101	0 / 405 / 0	0 / 0 / 0	0 / 362 / 339	221 / 210 / 0	0 / 266 / 164	115 / 399 / 0	0 / 60 / 136	5 / 246 / 0	45 / 145 / 4	47 / 193 / 97	19 / 0 / 178	0 / 0 / 0	

14	15	16	17	18	19	20	21	22	23	24	25
0 / 0 / 0	195 / 9 / 36	49 / 0 / 95	0 / 206 / 103	0 / 20 / 26	79 / 321 / 0	51 / 162 / 11	4 / 213 / 0	4 / 33 / 0	12 / 68 / 0	8 / 102 / 1	41 / 0 / 6
0 / 372 / 15	96 / 76 / 1	64 / 137 / 0	64 / 0 / 124	26 / 0 / 66	6 / 5 / 13	17 / 41 / 20	0 / 0 / 0	0 / 0 / 0	0 / 0 / 0	4 / 1 / 5	9 / 3 / 0
519 / 104	287 / 120 / 16	58 / 238 / 0	0 / 0 / 0	0 / 0 / 213	58 / 0 / 110	60 / 47 / 46	3 / 0 / 26	1 / 0 / 36	15 / 0 / 8	31 / 1 / 229	200 / 7 / 0
68 / 0 / 14	10 / 5 / 4	0 / 0 / 0	0 / 87 / 119	0 / 0 / 112	103 / 266 / 0	20 / 158 / 6	22 / 190 / 0	45 / 206 / 0	12 / 240 / 0	23 / 229 / 8	0 / 0 / 0

NO.	DATE	REVISIONS	APPD.

Penfield & Smith
Engineering · Surveying · Planning · Construction Management ·
111 East Victoria Street, Santa Barbara, CA 93101
Phone: (805) 963-9532 Fax: (805) 966-9801

DESIGN _____ CHECKED _____
DEREK RAPP DATE: _____
PROJECT ENGINEER
R.C.E. <EXP. >

NAME OF REVIEWING AGENCY
REVIEWED BYNAME OF REVIEWER
SIGNATURE DATE

CITY OF CARPINTERIA
2007–2008 CITY TRAFFIC COUNT PROGRAM
PM PEAK HOUR
INTERSECTION TURNING VOLUMES

P&S PROJECT NO.
W.O. 16525.08
SHEET
3 OF 3
PLAN DATE
NOV. 16, 2007

36-ENG SAVE DATE: 11/16/2007 12:39:26 PM PLOT BY:Dennis Lammers PLOT DATE:11/16/2007 12:58:07 PM PLOT SCALE:1:1

DRAWING:r:\acad\work\16525\16525.08\count locations a.dwg